SHADE'S FIRST ADDITION
to
Yukon Canadian Co Oklahoma

17½ x 17½

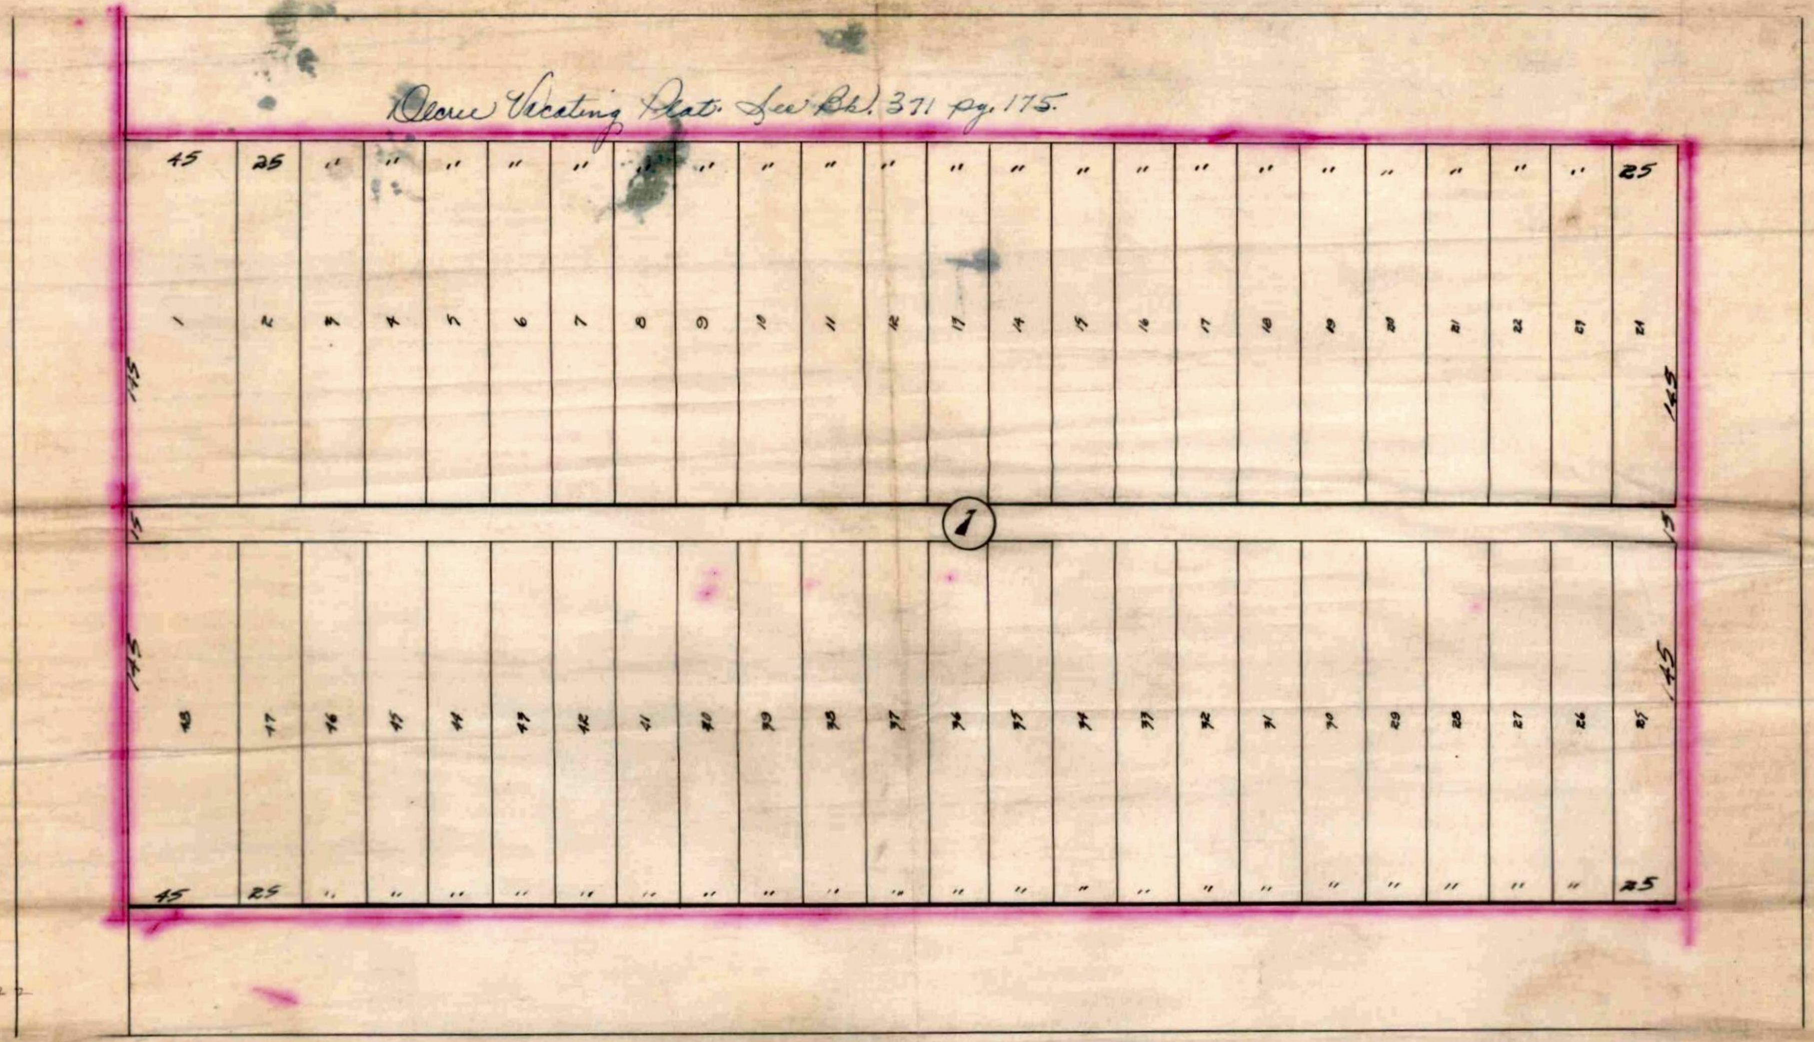

14327

14" Mar
8 a
2 37
Clyde Matthews
$3.75

Begining at the S.W. corner of out block "H": then N 305 ft. then E 620 ft then, S 305 ft. then W 620 ft to point of begining.

Know all men by these presents that F. W. Shade and Clara Shade formerly Clara Strong his wife have caused the above land to be surveyed and platted into lots blocks streets and alleys as shown and set fourth in above plat. All streets and alleys are hereby dedicated to and for the use of the public

I do hereby certify that I have surveyed and platted into lots blocks streets and alleys as shown by the annexed plat know as Shades First Addition to Yukon, Okla

F W Shade
Clara Shade

J. B. Stewart
County Surveyor

Subscribed and sworn to before me this 1st day Mar. 1910 H J Turner Notary Public

My commission expires 6-29-1912

Subscribed and sworn to before me this the 5 day Feb 1910
C. White Notary Public

My commission expires July 28, 1913.